TITLE : GROUND PLAN	
PRODUCTION :	
VENUE : SHOUSON THEATRE (H.K.A.C.)	
COMPANY :	
DIRECTOR :	
CHOREOGRAPHER :	
SET DESIGNER :	
LIGHTING DESIGNER :	
SET UP DATE :	
PERFORMANCE DATE :	
SCALE :	DRAWN BY :
DRAWING NO. :	SHEET OF
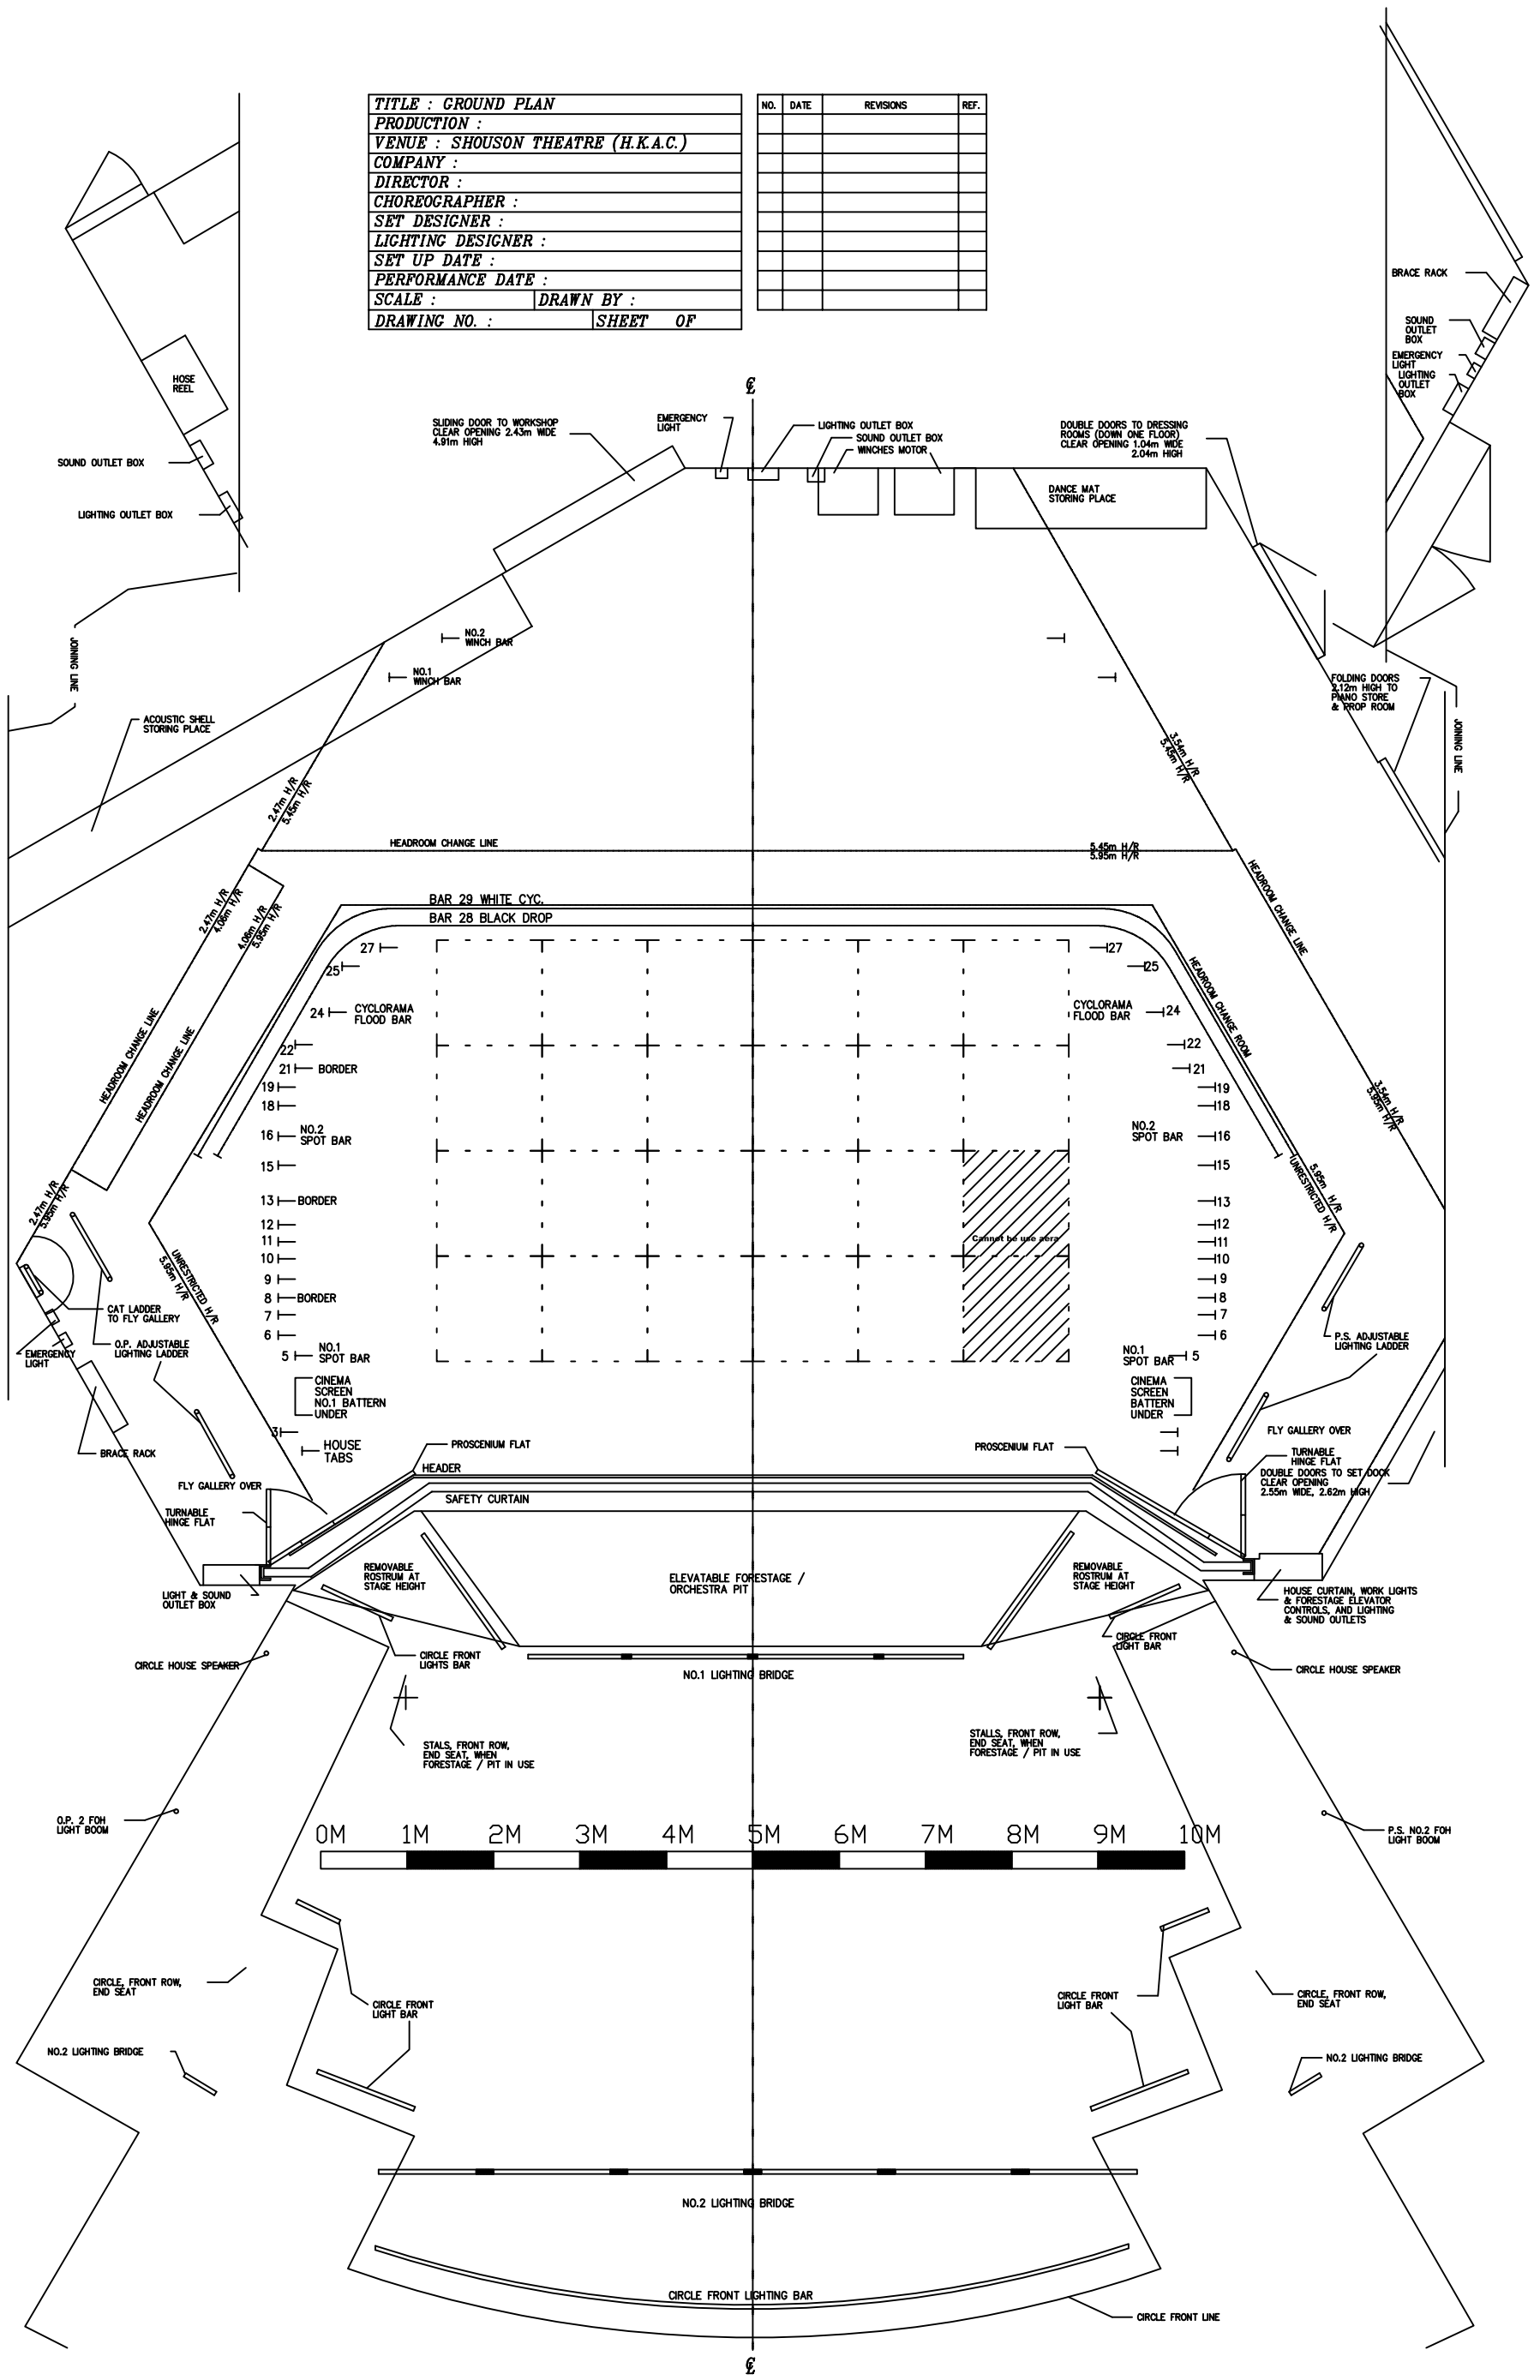
NO.	DATE	REVISIONS	REF.